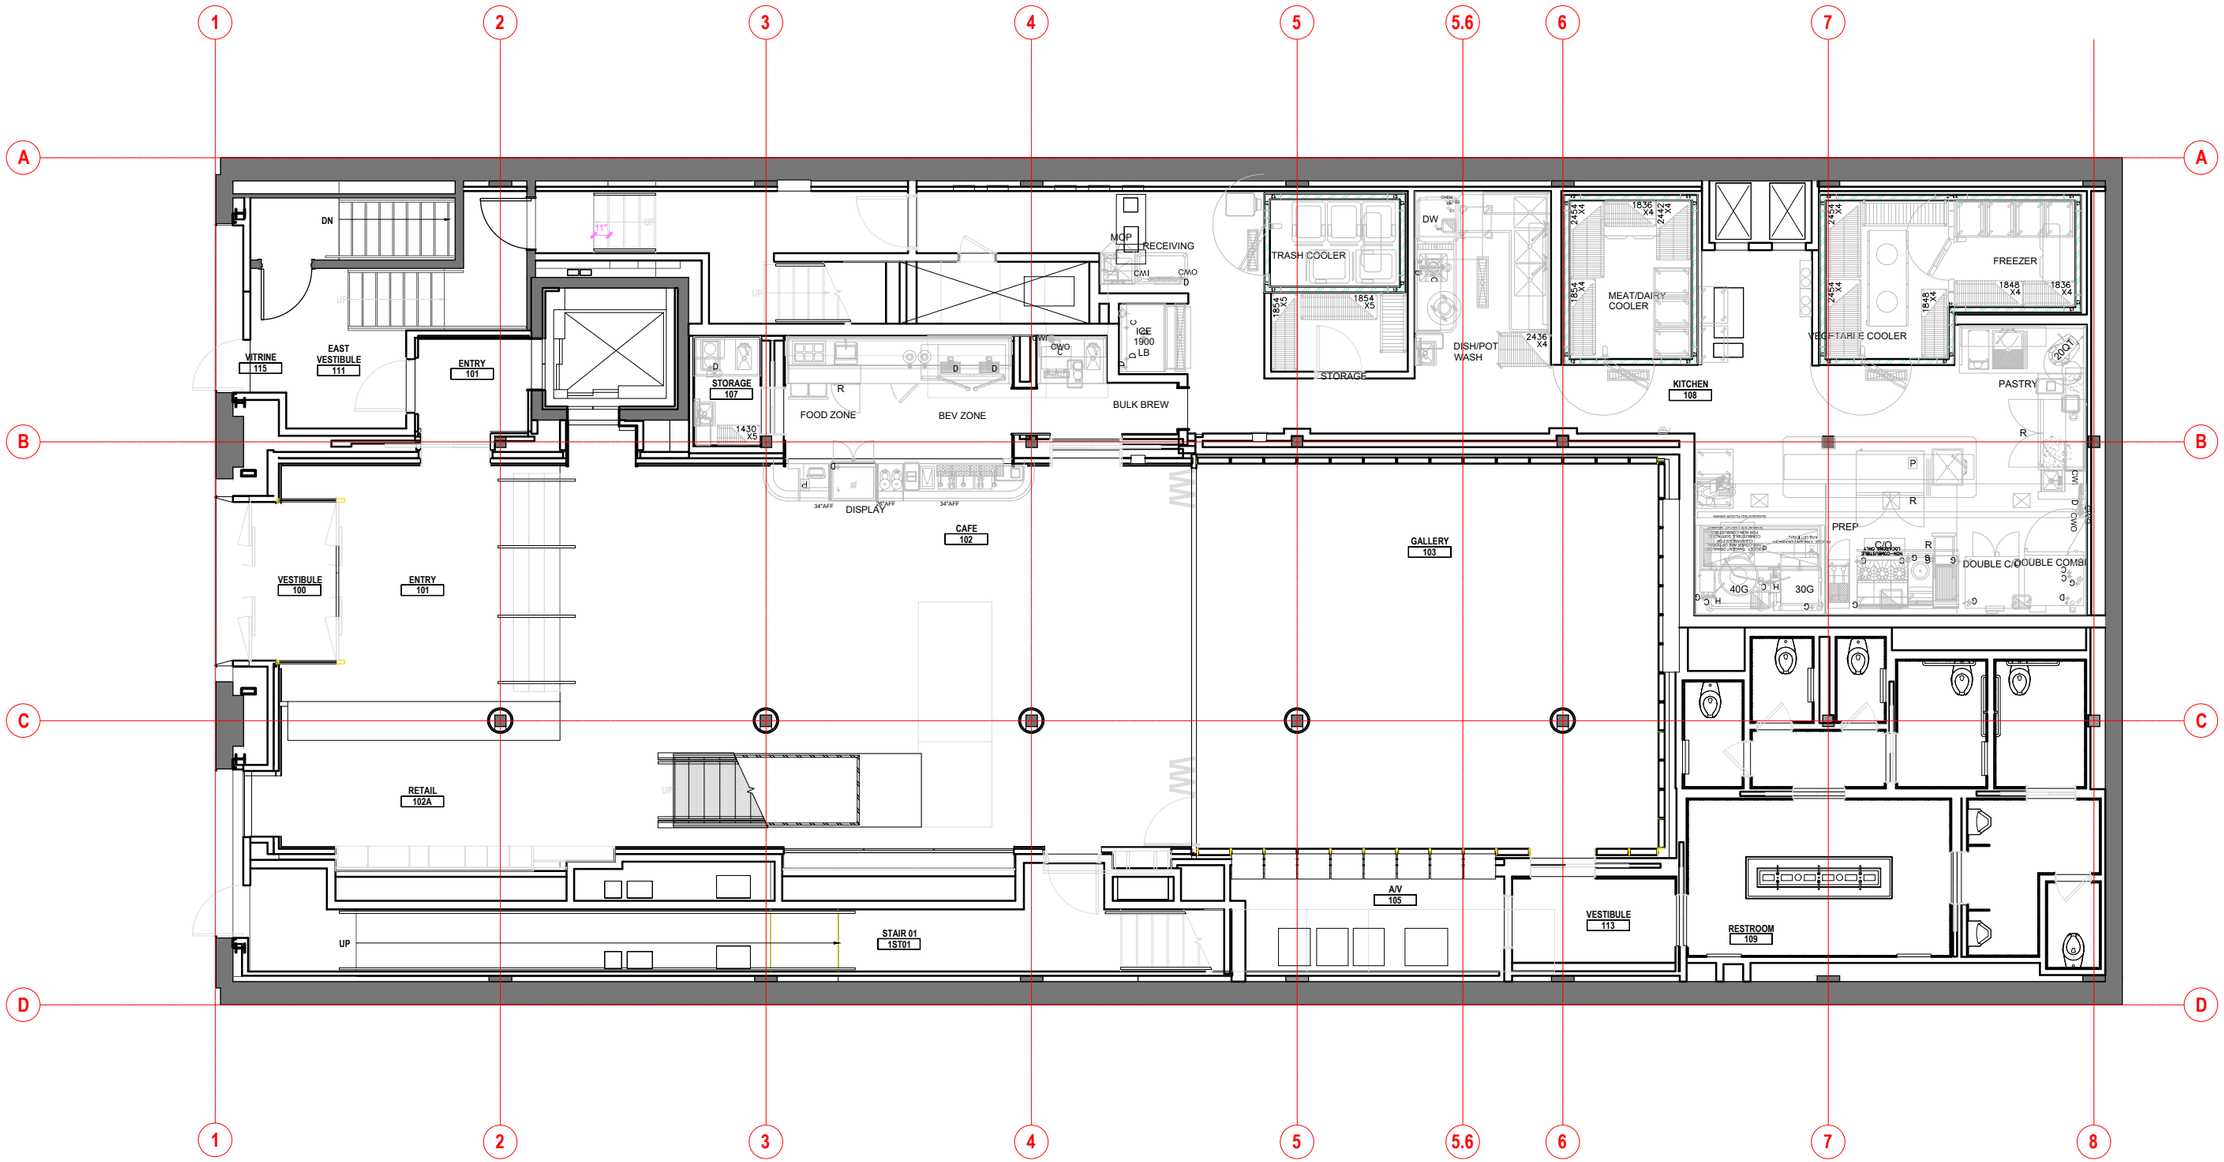
1
2
3
4
5
5.6
6
7
8
A
B
C
D
DN
VITRINE
115
EAST
VESTIBULE
111
ENTRY
101
VESTIBULE
100
ENTRY
101
RETAIL
102A
UP
STAIR 01
1ST01
STORAGE
107
FOOD ZONE
BEV ZONE
DISPLAY
CAFE
102
MOP
RECEIVING
CMI
CWO
ICE
1900
LB
BULK BREW
TRASH COOLER
STORAGE
DW
DISH/POT
WASH
MEAT/DAIRY
COOLER
KITCHEN
108
GALLERY
103
A/V
105
VESTIBULE
113
RESTROOM
109
FREEZER
VEGETABLE COOLER
POT
PASTRY
PREP
C/O
DOUBLE C/O
DOUBLE COMBI
40G
30G

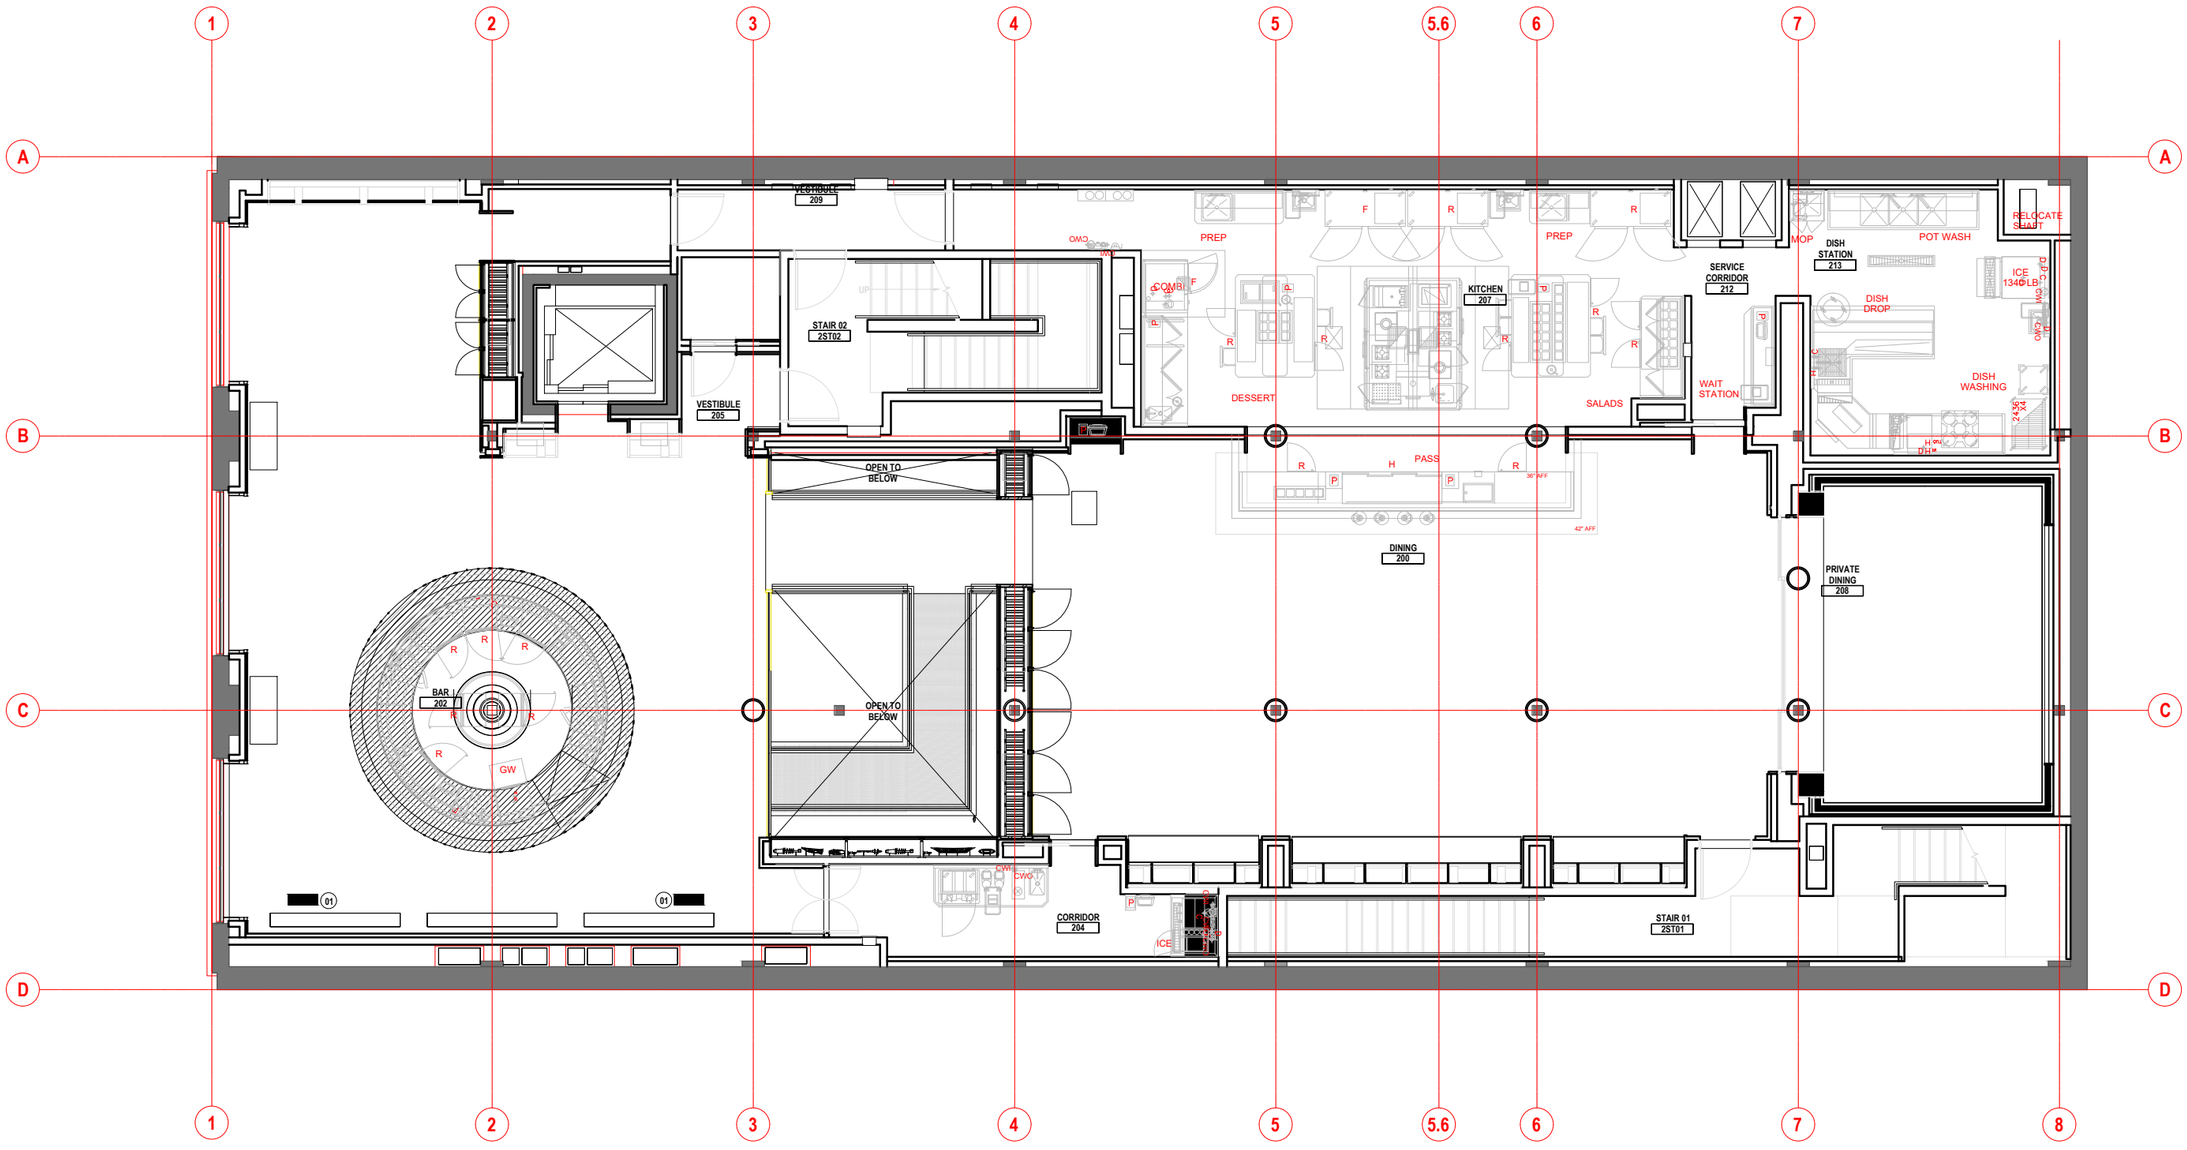
VESTIBULE
209
STAIR 02
2ST02
VESTIBULE
205
OPEN TO
BELOW
PREP
COMBI
DESSERT
KITCHEN
207
PREP
SALADS
SERVICE
CORRIDOR
212
WAIT
STATION
MOP
DISH
STATION
213
POT WASH
RELOCATE
SEAT
ICE
1340LB
DISH
DROP
DISH
WASHING
PASS
DINING
200
PRIVATE
DINING
208
BAR
202
OPEN TO
BELOW
CORRIDOR
204
ICE
STAIR 01
2ST01
01
01
A
B
C
D
1
2
3
4
5
5.6
6
7
8

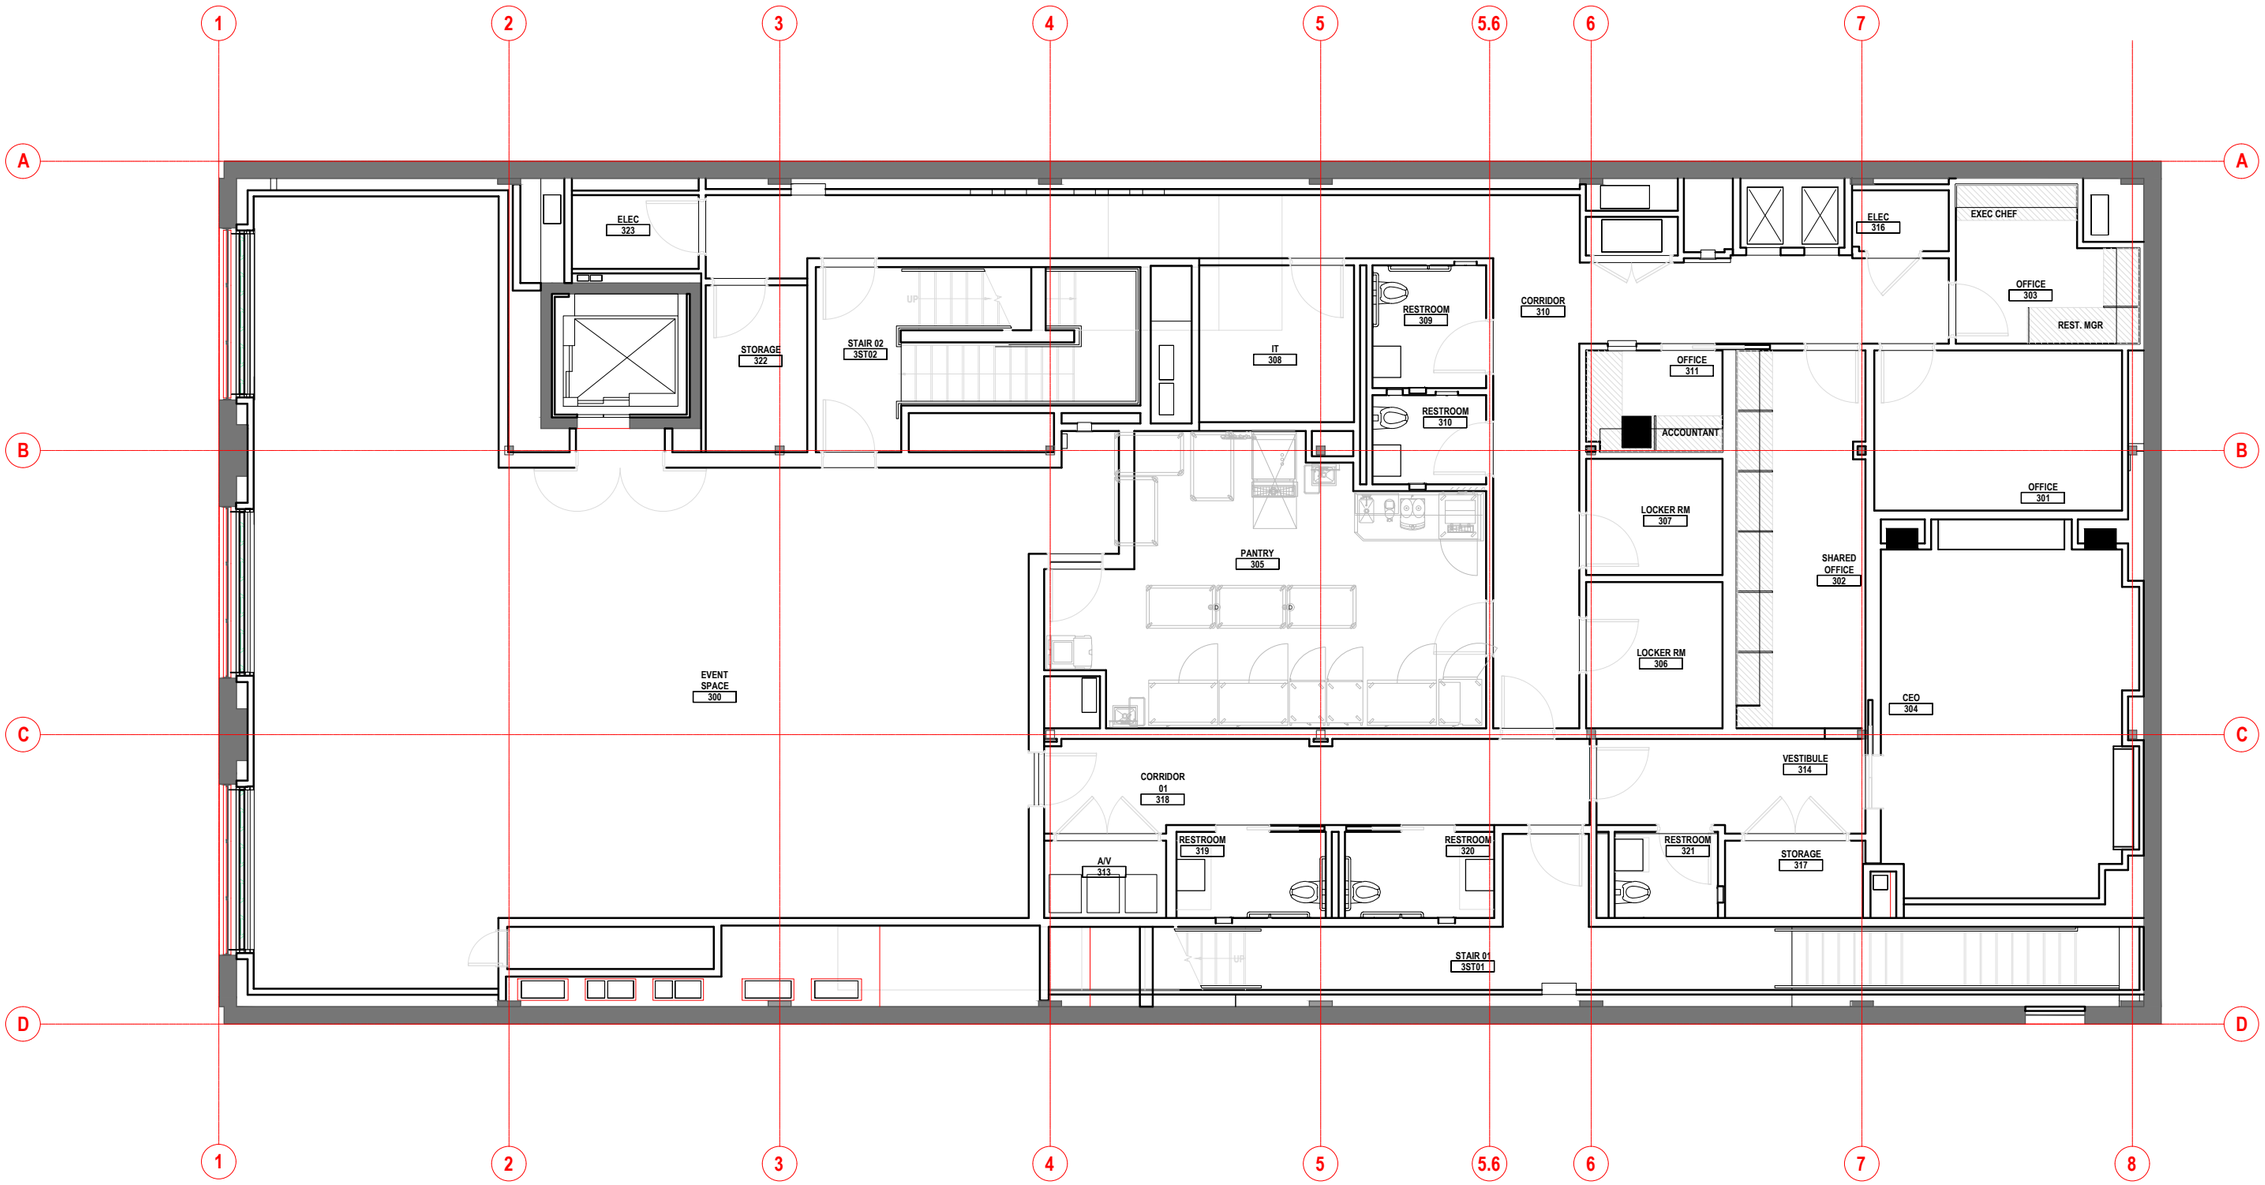
1
2
3
4
5
5.6
6
7
8
A
B
C
D
ELEC
323
STORAGE
322
STAIR 02
3ST02
UP
IT
308
RESTROOM
309
RESTROOM
310
CORRIDOR
310
ELEC
316
EXEC CHEF
OFFICE
303
REST. MGR
OFFICE
311
ACCOUNTANT
LOCKER RM
307
LOCKER RM
306
SHARED
OFFICE
302
OFFICE
301
PANTRY
305
EVENT
SPACE
300
CEO
304
VESTIBULE
314
CORRIDOR
01
318
A/V
313
RESTROOM
319
RESTROOM
320
RESTROOM
321
STORAGE
317
STAIR 01
3ST01